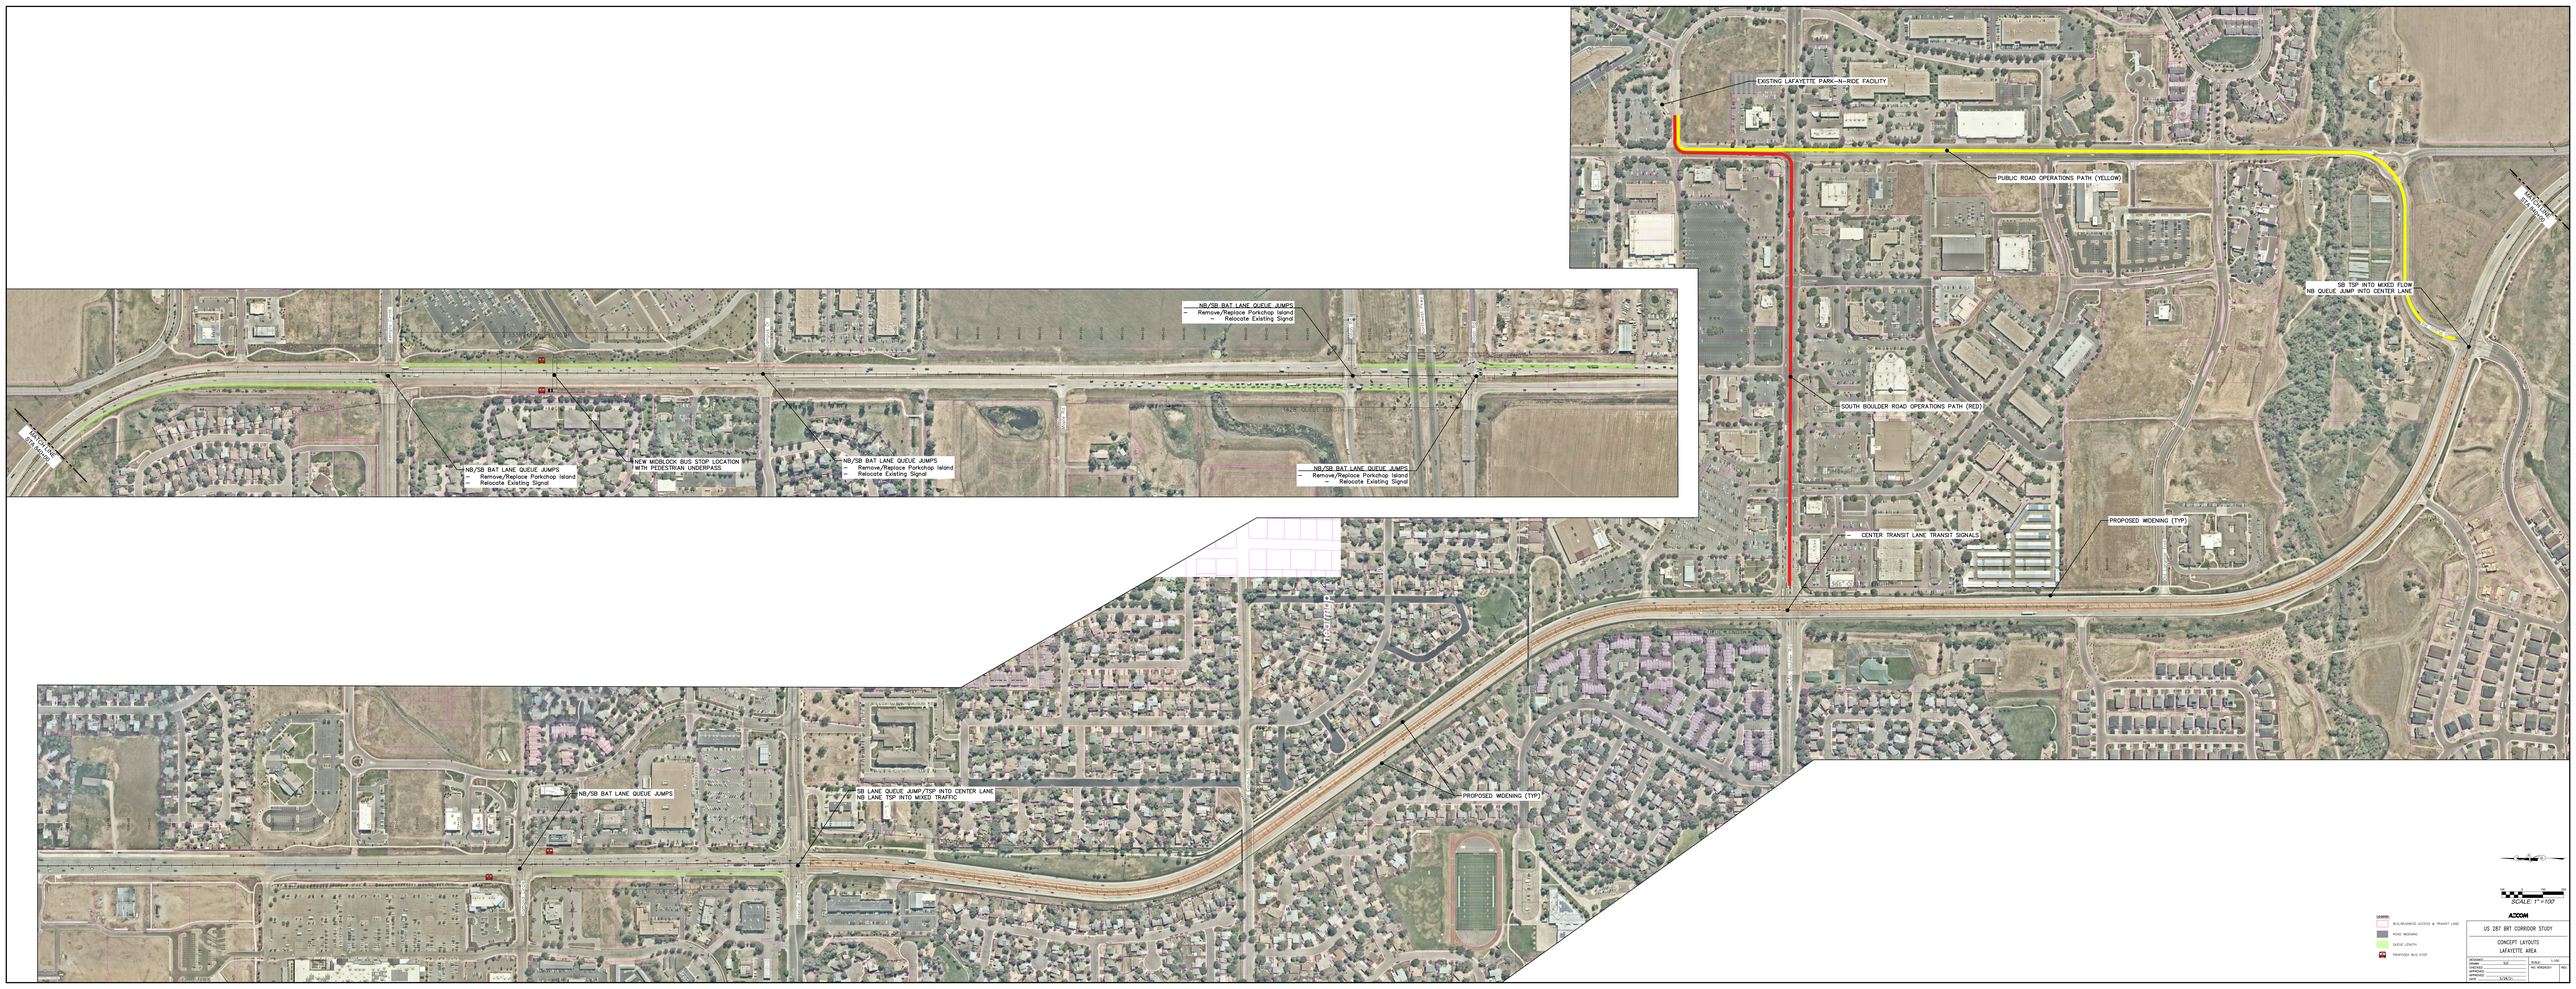

EXISTING LAFAYETTE PARK-N-RIDE FACILITY
PUBLIC ROAD OPERATIONS PATH (YELLOW)
SOUTH BOULDER ROAD OPERATIONS PATH (RED)
SB TSP INTO MIXED FLOW
NB QUEUE JUMP INTO CENTER LANE
CENTER TRANSIT LANE TRANSIT SIGNALS
PROPOSED WIDENING (TYP)
NB/SB BAT LANE QUEUE JUMPS
– Remove/Replace Porkchop Island
– Relocate Existing Signal
NEW MOBILOCK BUS STOP LOCATION WITH PEDESTRIAN UNDERPASS
SB LANE QUEUE JUMP/TSP INTO CENTER LANE
NB LANE TSP INTO MIXED TRAFFIC
SCALE: 1" = 100'
LEGEND
BUS/BUSINESS ACCESS & TRANSIT LANE
ROAD WIDENING
QUEUE LENGTH
PROPOSED BUS STOP
AECOM
US 287 BRT CORRIDOR STUDY
CONCEPT LAYOUTS
LAFAYETTE AREA
DESIGNED
DRAWN
CHECKED
QUALITY CHK
APPROVED
DATE
SCALE AS SHOWN
PROJ. NO. 60606251
SHEET